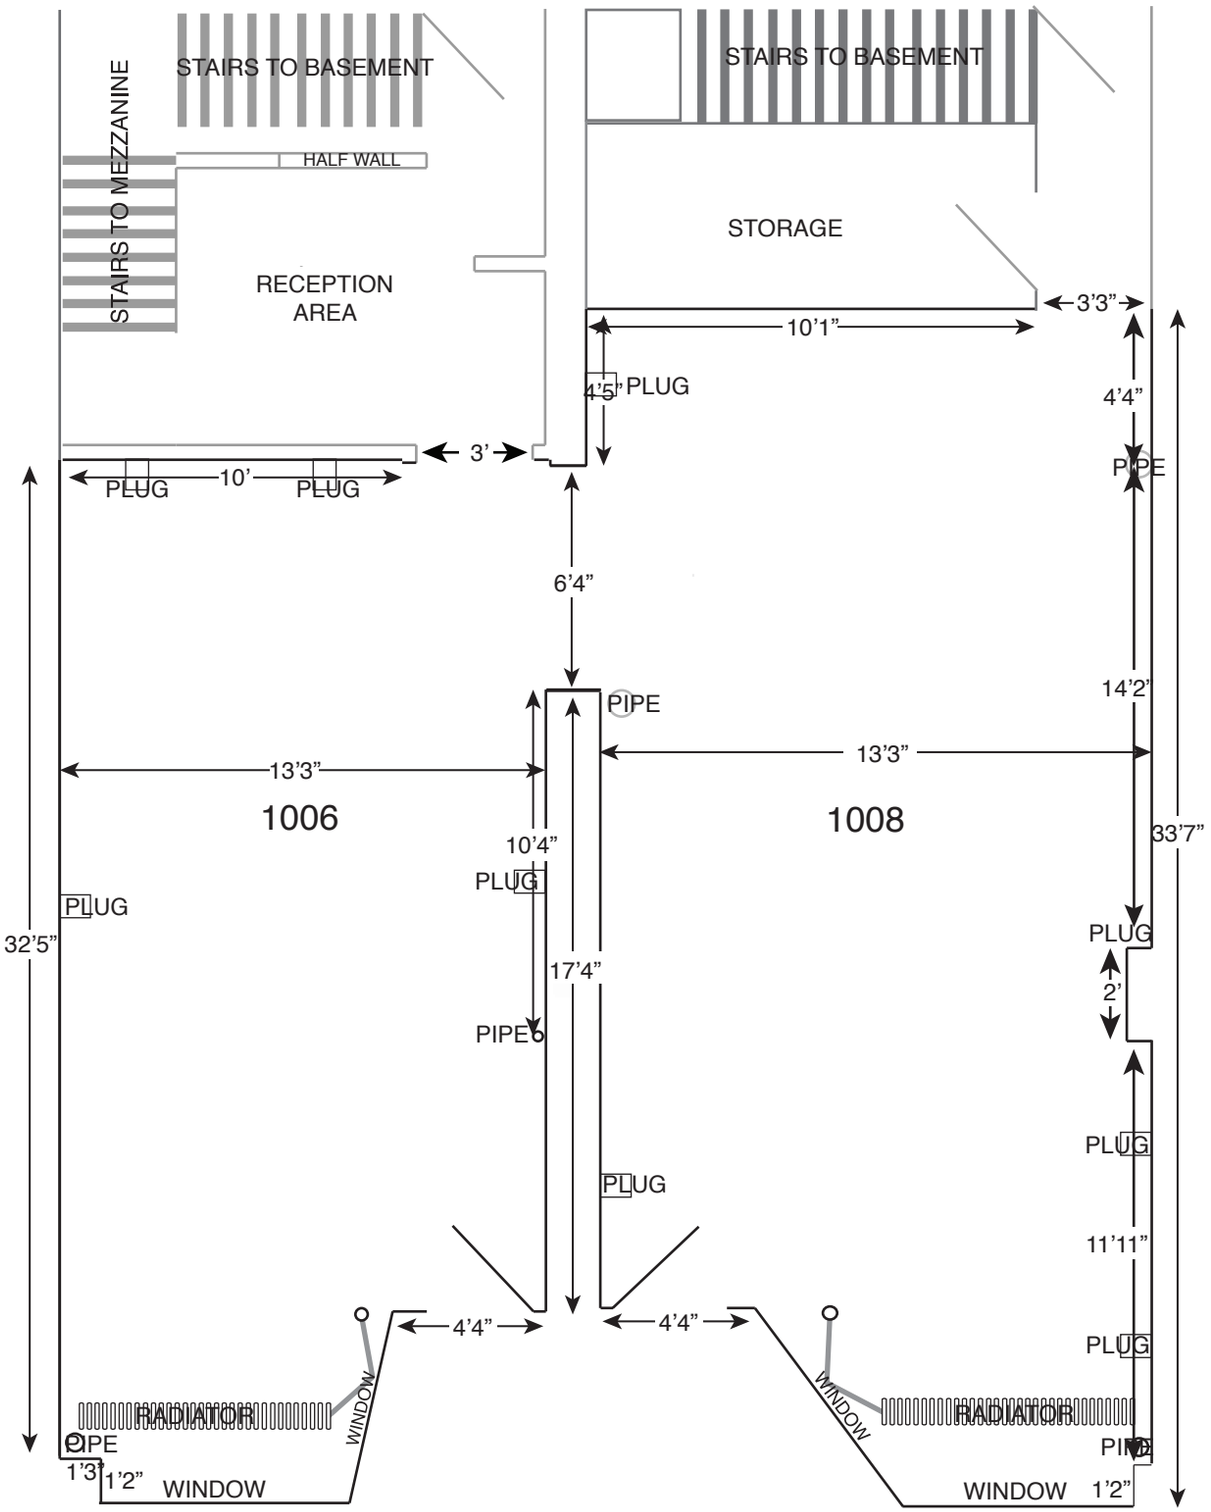
STAIRS TO BASEMENT
STAIRS TO BASEMENT
STAIRS TO MEZZANINE
HALF WALL
RECEPTION AREA
STORAGE
3'3"
10'1"
4'5"
PLUG
4'4"
PIPE
3'
PLUG
10'
PLUG
6'4"
PIPE
14'2'
13'3"
13'3"
1006
1008
10'4"
PLUG
33'7"
PLUG
32'5"
PLUG
17'4"
2'
PIPE
PLUG
PLUG
PLUG
11'11"
4'4"
4'4"
PLUG
WINDOW
WINDOW
RADIATOR
RADIATOR
PIPE
PIPE
1'3"
1'2"
WINDOW
WINDOW
1'2"